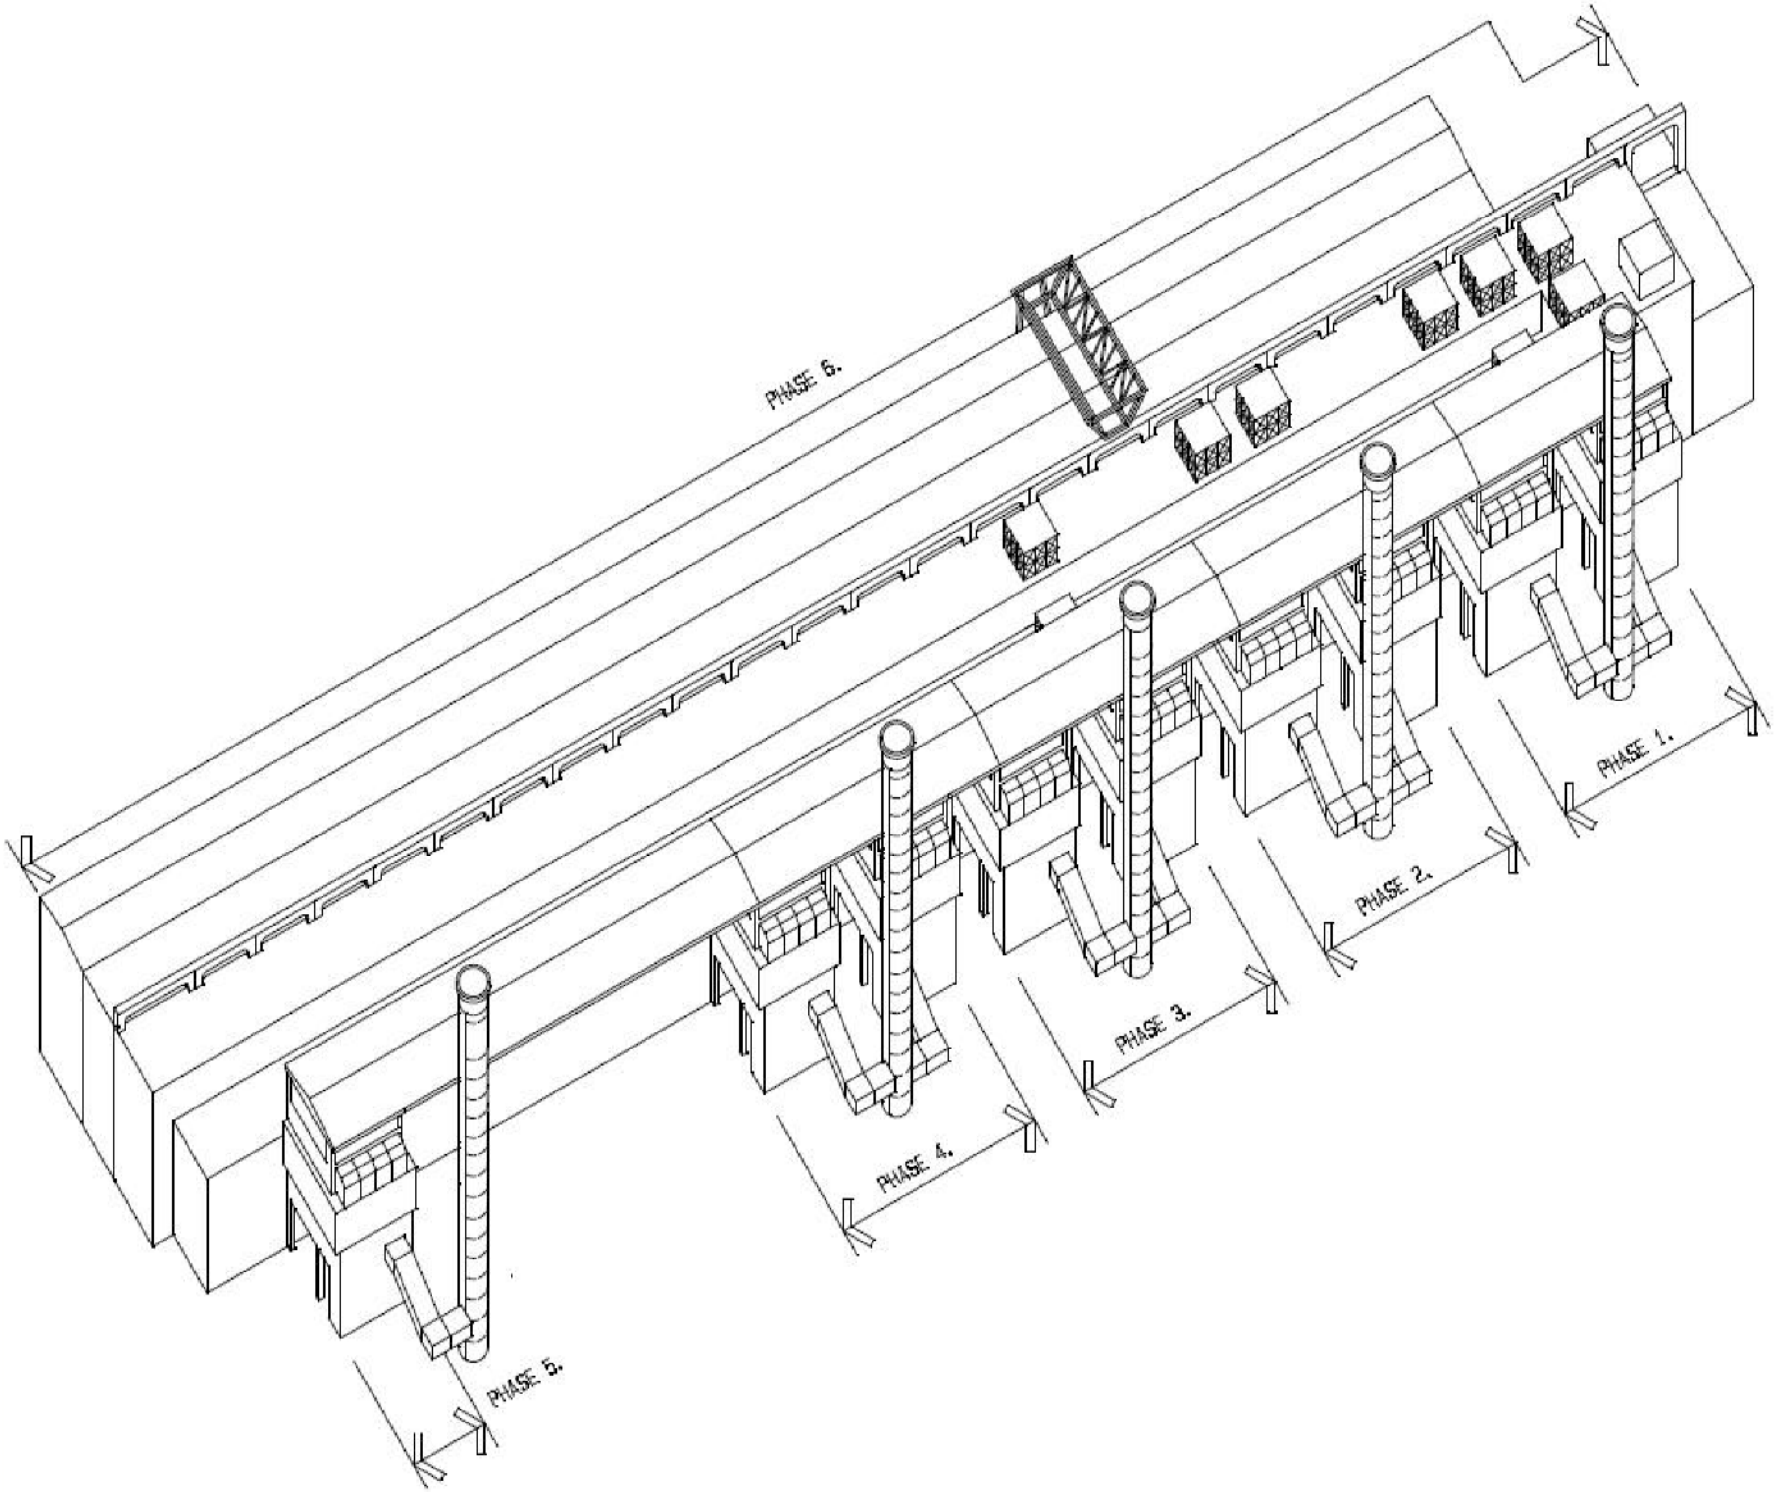

Client:-

Dhekelia Power Station

Project No:-

E2838

Site:-

Dhekelia Power 'A' Station

Title:-

Schematic Phasing Drawing

Building: Main
Floor: All

Date: Jan 2000

Revisions:-

Notes:-

Report No:-

N/A

Scale:- NTS

EMS GROUP

Global House,
Geddings Road,
Hoddesdon,
Herts,
EN11 0NT
Tel: 01992 535445
Fax: 01992 456435